IMPI WIRE

Field fence 1200mm

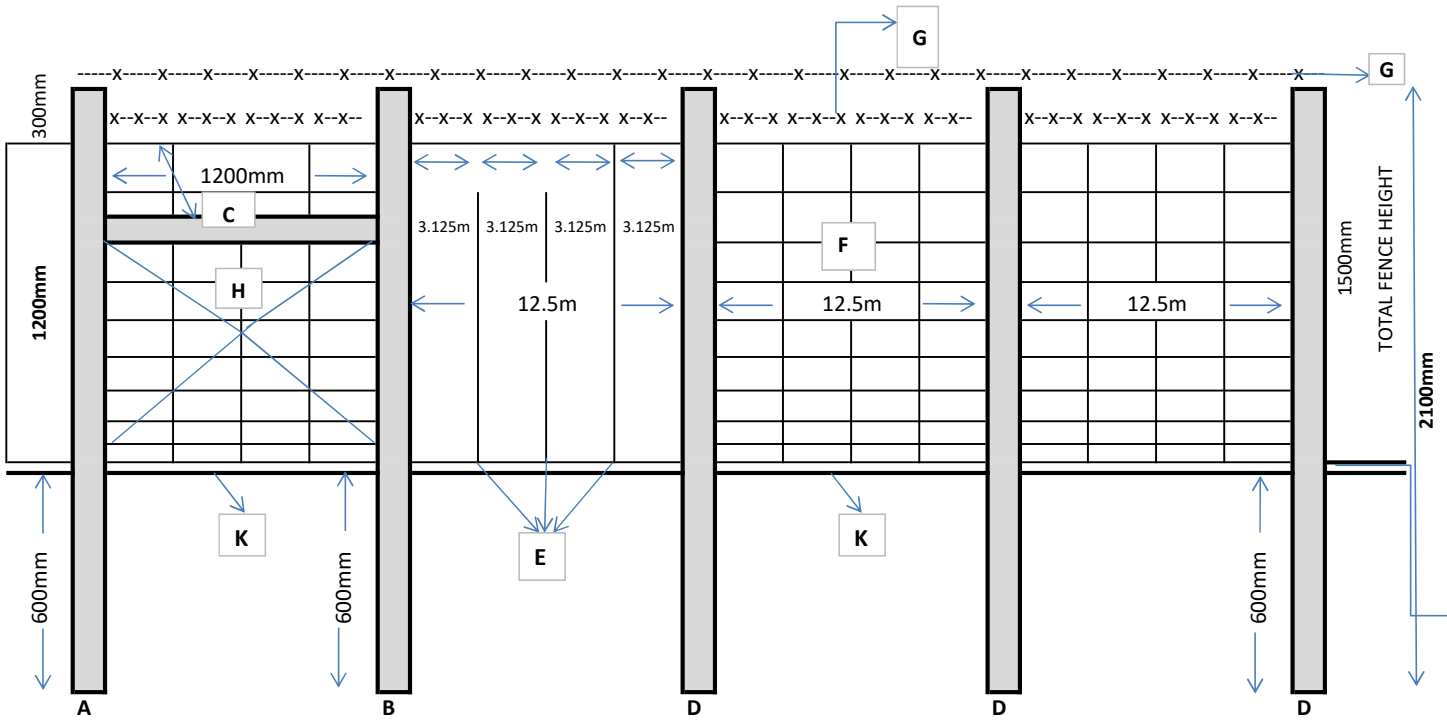

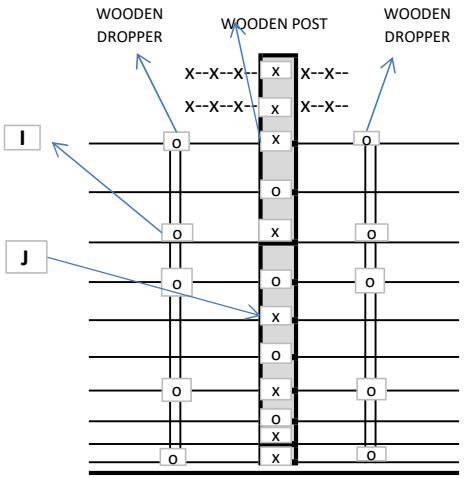

FASTENING TO POSTS AND DROPPERS SPECIFICATION

(I) O BINDING WIRE TIE
(J) x STAPLE FASTENING

INDEX

A STRAINING POST: 2100mm x 120 - 139mm
B ANCHOR POST: 2100mm x 120 - 139mm
C STAYPOST: 1800mm x 80 - 99mm
D INTERMEDIATE POST: 2100mm x 80 x 99mm
E WOODEN DROPPER: 1500mm x 32 - 55mm
F FIELD FENCE: 1200mm 10-119-15/30
G DOUBLE STRAND BARBED WIRE : 1.57mmX2 FULLY GALVANIZED (Kalahari 2)

(H) CROSS-BRACE WIRE ANCHOR: 4.0mm WIRE
(I) BINDING WIRE TIES 2.0mm FULLY GALVANIZED WIRE
(J) FENCING STAPLES : 32mm x 3.15mm
(K) GROUND LEVEL

50mm SPACING BETWEEN GROUND-LEVEL AND BOTTOM FENCE WIRE

13.11.2017
CH Cronje